


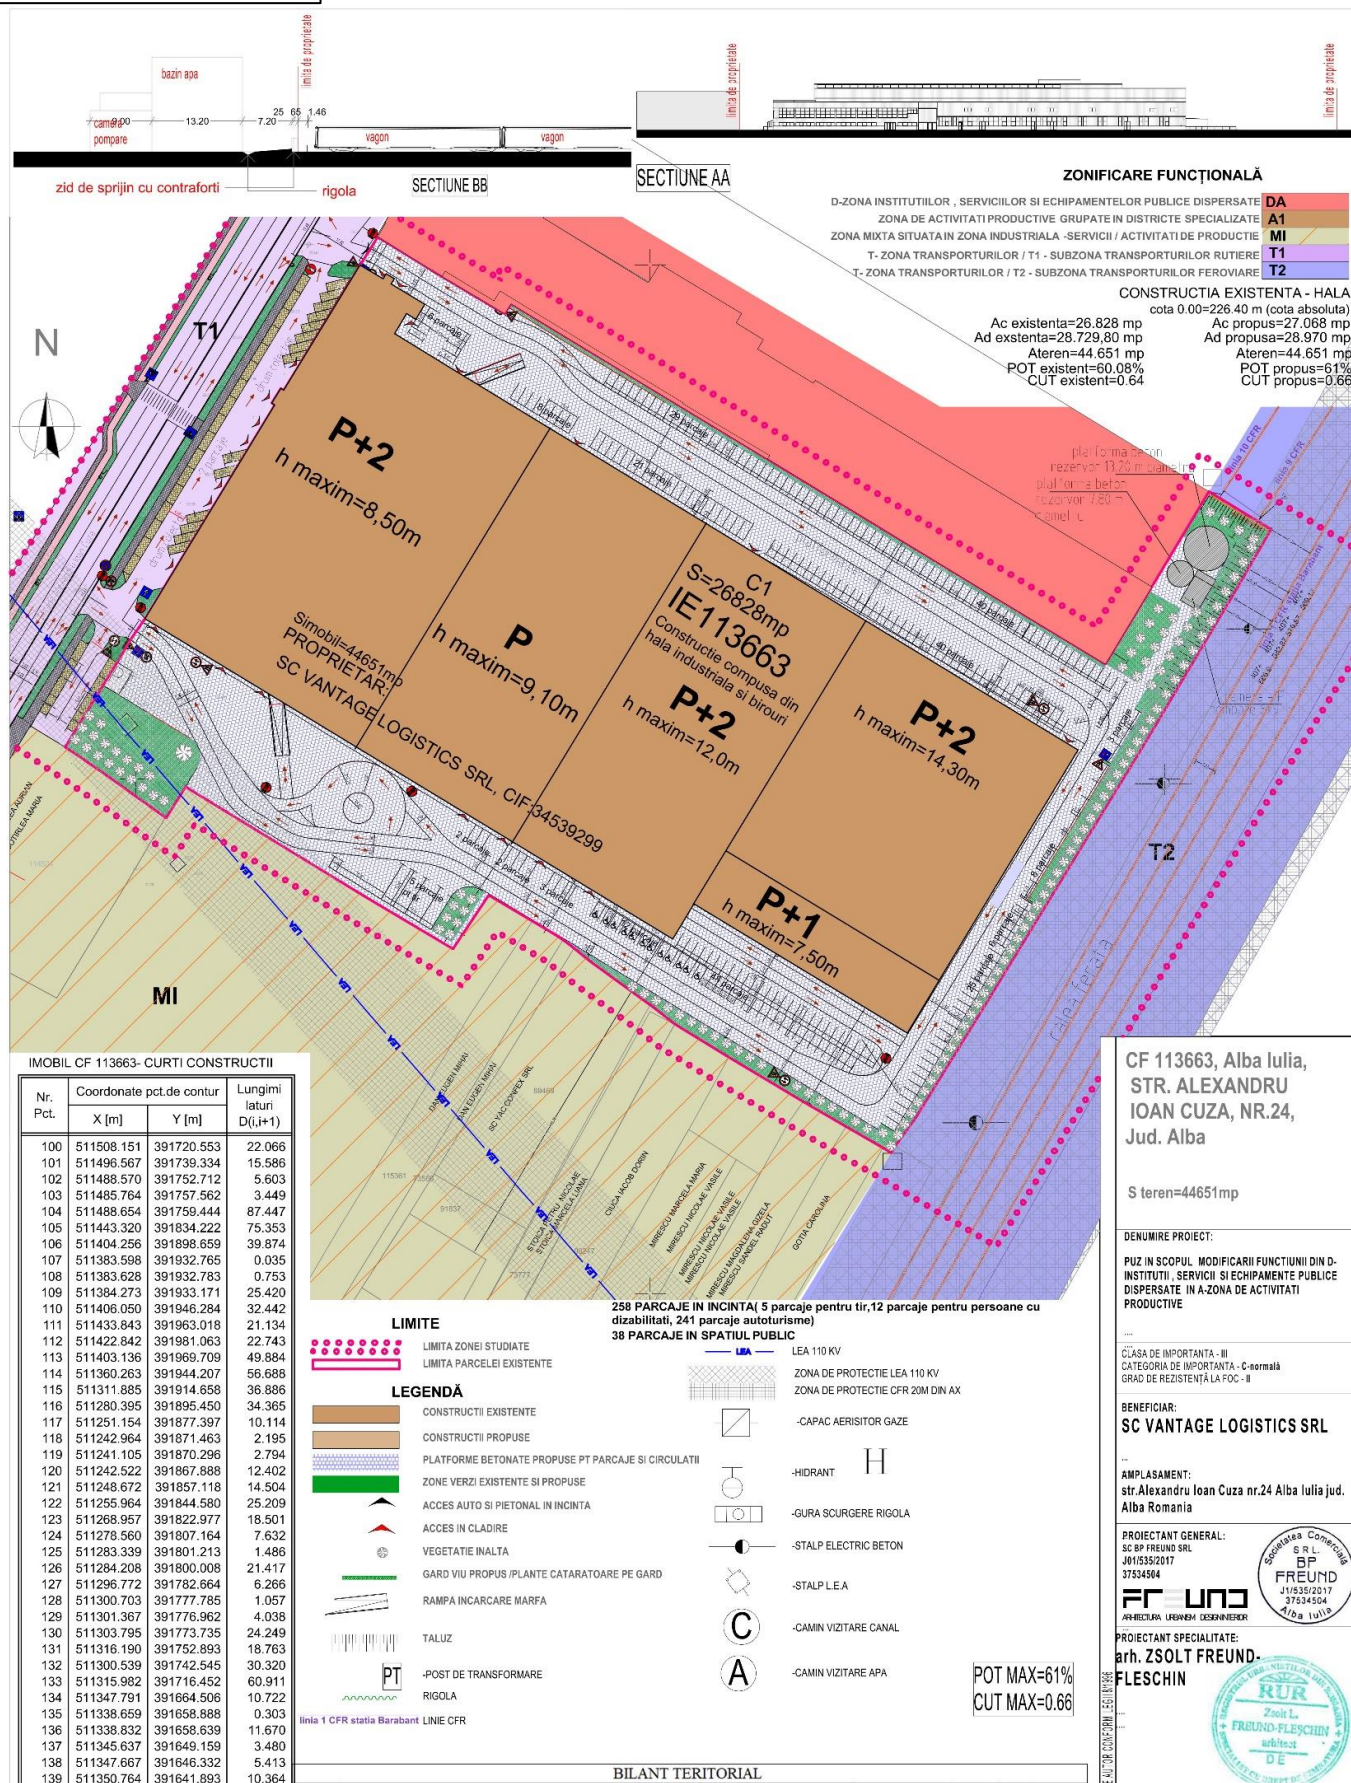

ALBA IULIA . .2024

PLANSE DESENATE

Project no.