


Calculul analitic al suprafeței - Zona Studiată -			
Nr. Pct.	Coordonate pct.de c.într.	Coordonate pct.de ieșir.	Longimi laterale D(m)
	X [m]	Y [m]	
109	512385.304	393068.865	54.351
110	512359.264	393116.672	128.764
111	512297.517	393219.995	1.072
112	512296.876	393228.779	16.253
117	512286.836	393215.998	81.263
102	512282.346	393208.838	8.273
103	512280.820	393206.404	53.530
104	512288.355	393153.407	69.457
105	512301.107	393085.131	7.070
106	512302.405	393078.181	34.123
107	512318.832	393048.272	45.414
108	512361.756	393063.104	12.740
192	512373.787	393067.265	7.200
193	512360.928	393068.257	4.418

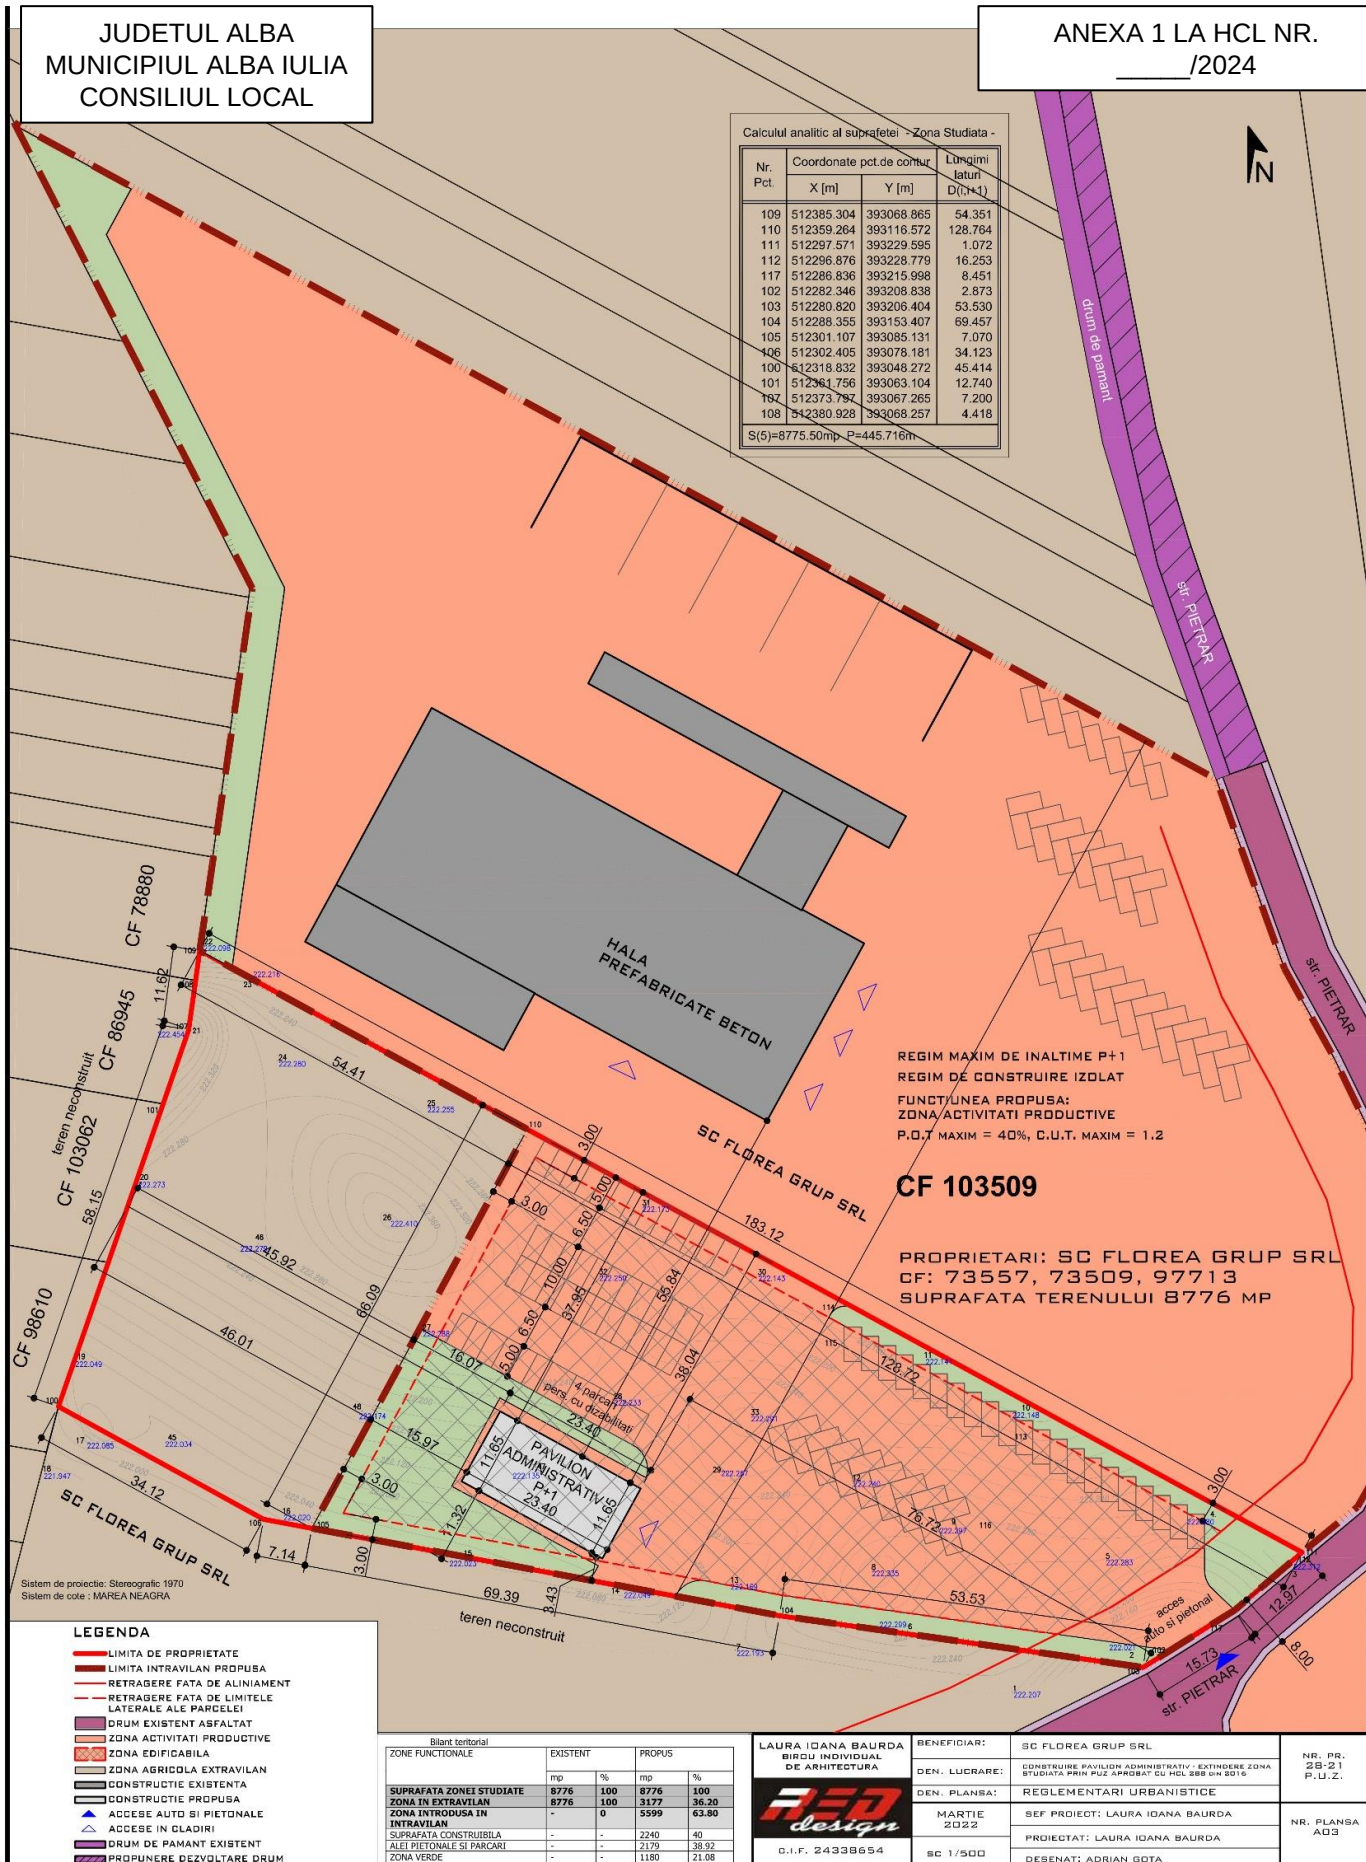

PRESEDINTELE SEDINTEI,
CONSILIER

ALBA IULIA . .2024

CONTRASEMNEAZA,
SECRETAR GENERAL
MARCEL JELER