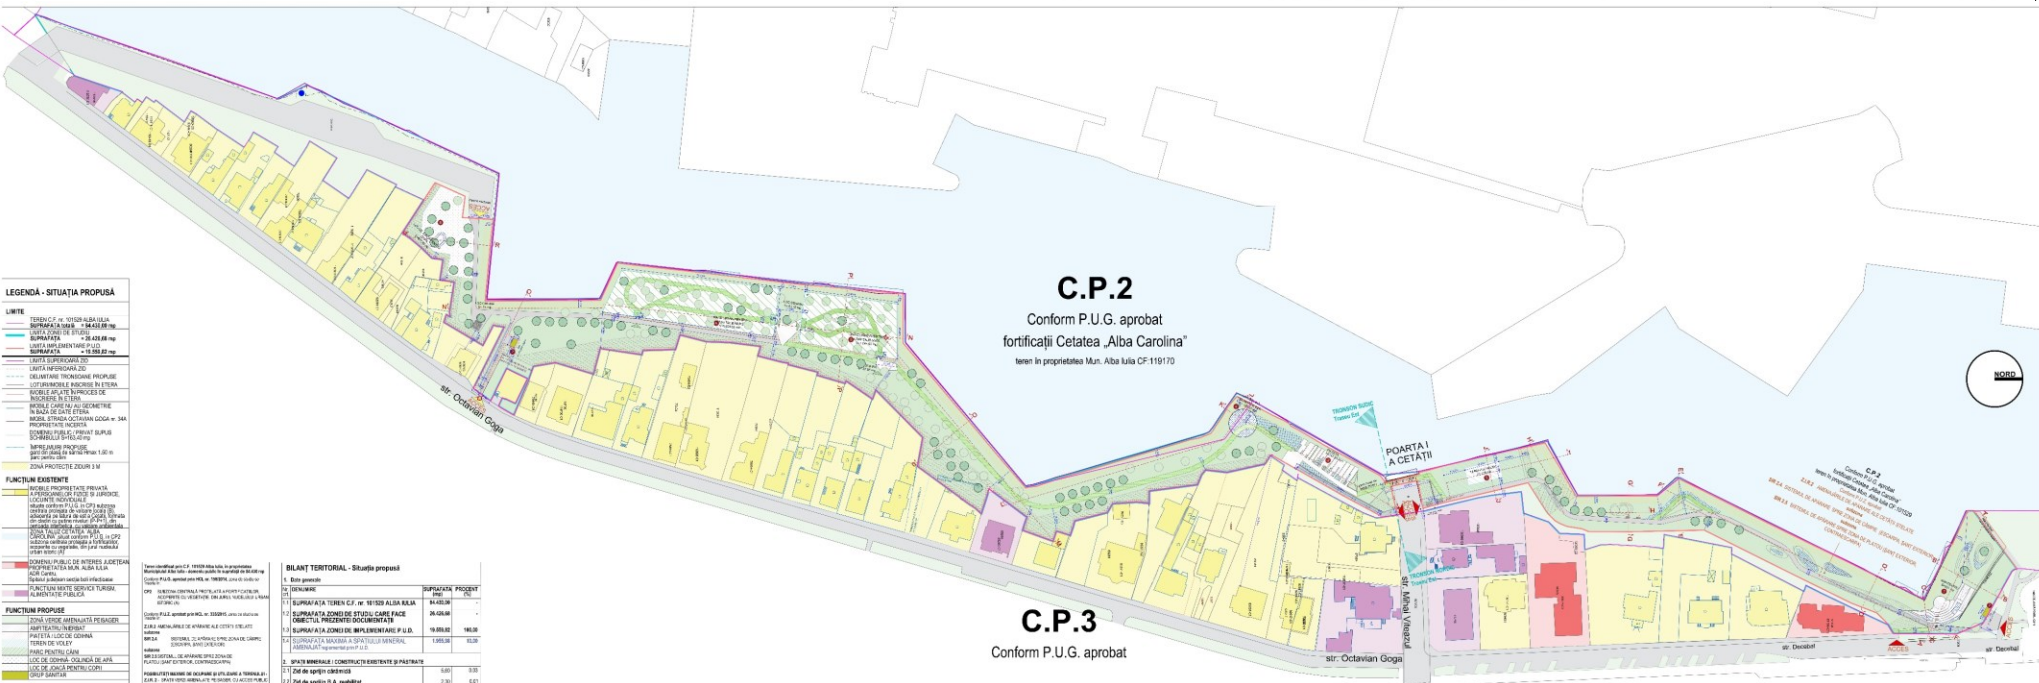
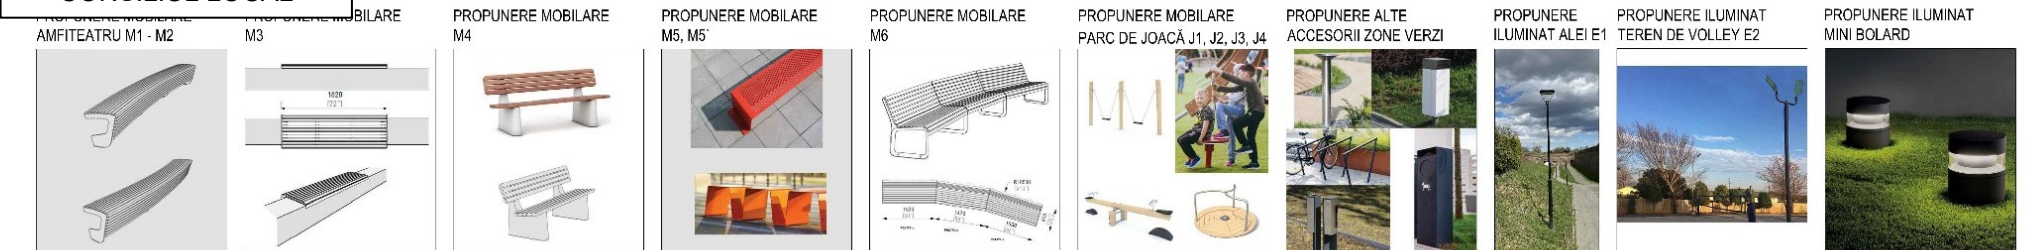
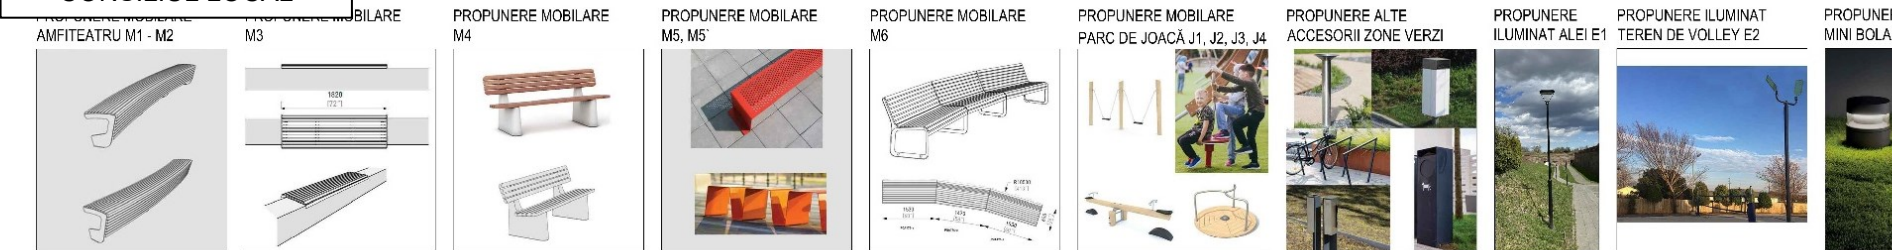
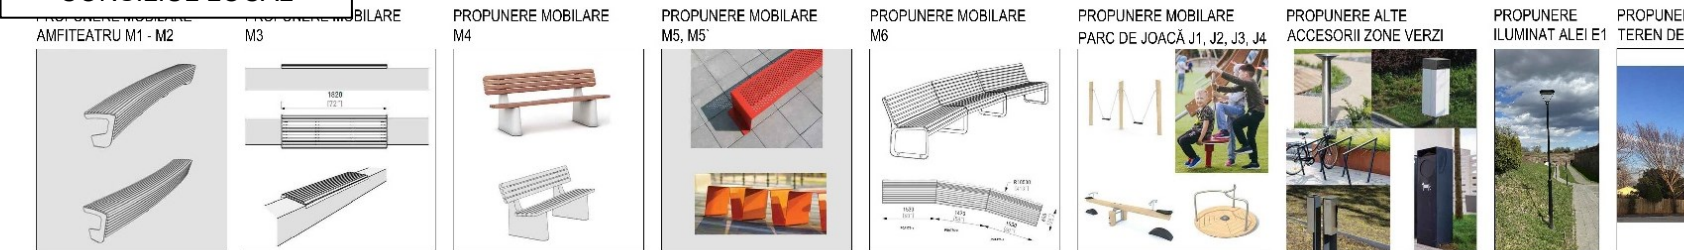
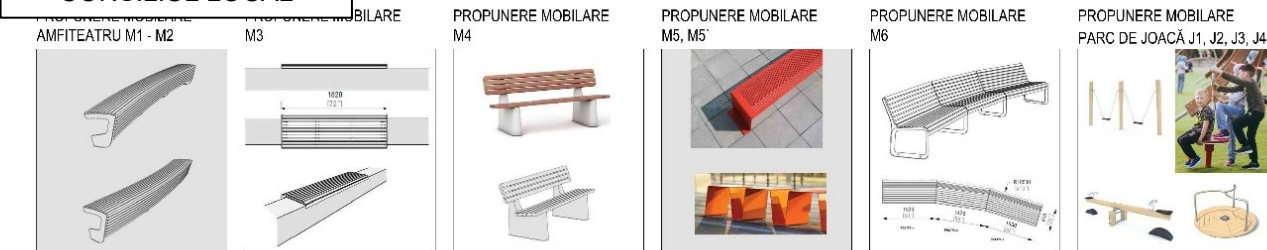
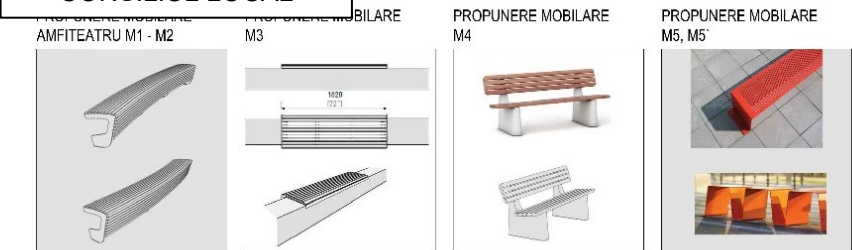
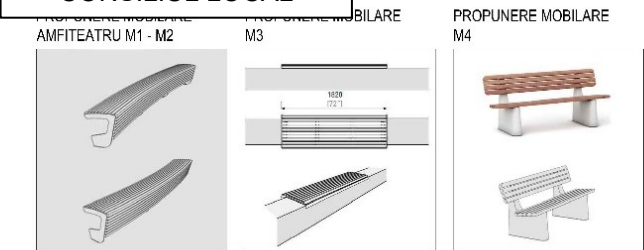
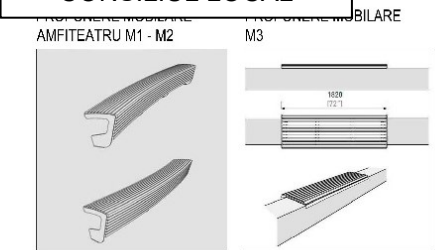
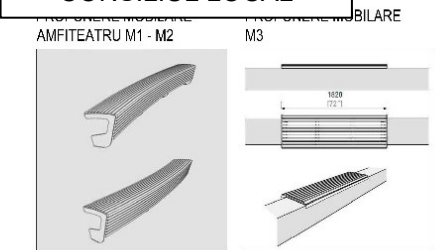


JUDETUL ALBA
MUNICIPIUL ALBA IULIA
CONSILIUL LOCAL

ANEXA 2 LA HCL NR.
_____/2024

[illegible]

PROPUNERI PLANTAȚII		PLANTE ORNAMENTALE		PLANTE ARBUSTIVE	
1. ARBORI					
	1. JUGLANS REGIA 2. PRUNUS CERASIFERA NICRA 3. BETULA PENDULA 4. TILIA CORDATA		1. CORTADERIA SELLOANA 2. HEMICLONIA MACRA AUROCLA 3. LAMNARCA ANGUSTIFOLIA 4. PANNSETUM ALOPECUROIDES 5. ECHINACEA PURPUREA		1. HORTENSIA MACROPHYLLA 2. PUNCTATA FRAGENS REER NOBIS 3. BUXUS SEMPERVIRENS 4. SYRINGA METZCOI PALIBANI
					
					
					

[illegible]

INIȚIATOR,
PRIMAR
PLEȘA GABRIEL CODRU

ALBA IULIA 25.07.2024

CONTRASEMNEAZA,
SECRETAR GENERAL
MARCEL JELER