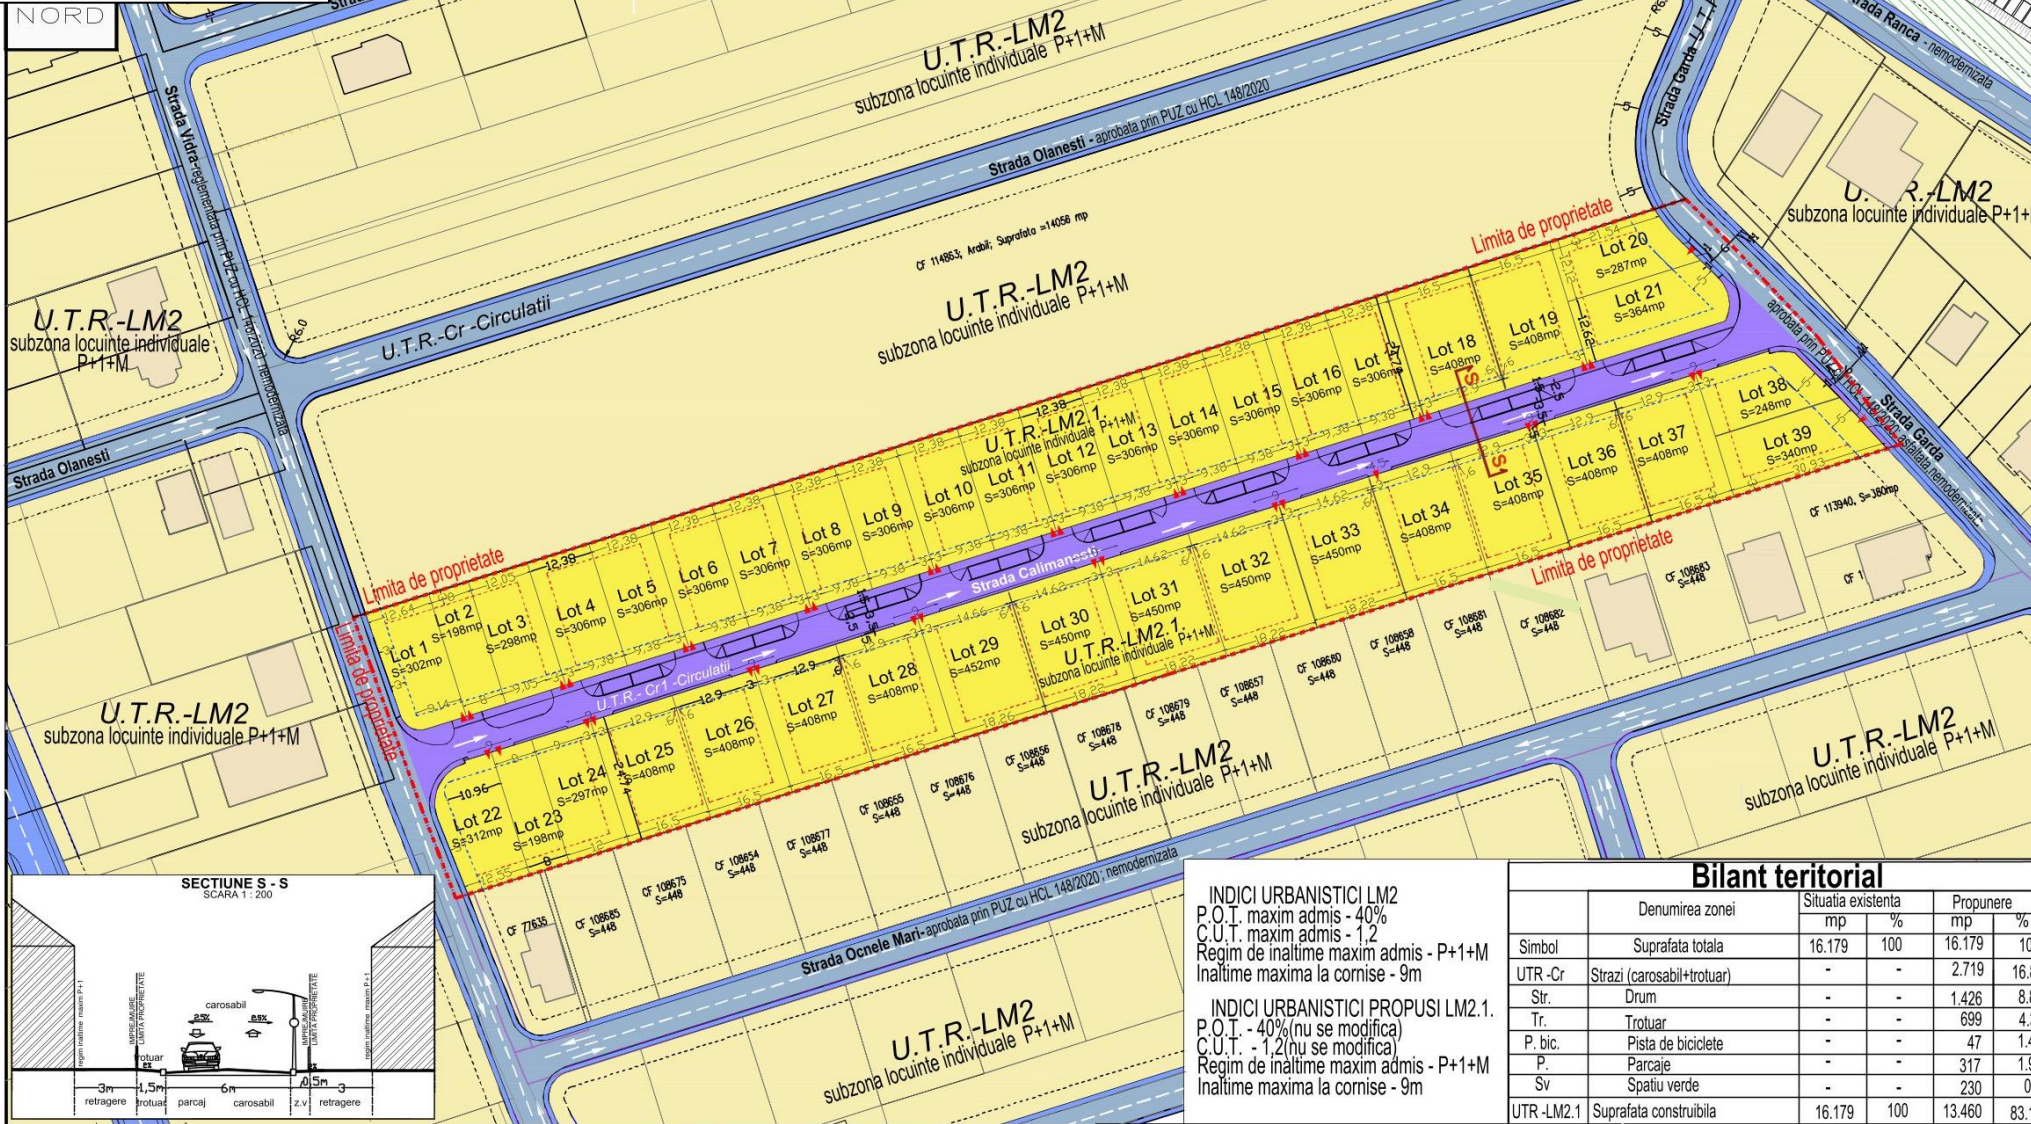


LEGENDA

LIMITE

INIȚIATOR, PRIMAR

PLEȘA GABRIEL CODRU

ZONIFICARE FUNCTIONALA

- U.T.R. LM2 locuinte individuale P+1+M
- Proprietatea beneficiar PUZ /U.T.R. LM2.1, cf. P.U.Z- Subzona locuinte individuale

CAI DE COMUNICATIE RUTIERA UTR - Cr - Circulatii

Reglementate prin PUZ aprobat HCL 148/2020

CAI DE COMUNICATIE RUTIERA UTR - Cr1

Reglementate prin PUZ aprobat HCL 148/2020

ALBA IULIA . . 2024

LEF Architects

BIROU DE ARHITECTURA

Alba-Iulia, str. George Cosbuc, nr.25, jud Alba

Tel./fax: 0358/ 566238 - 0728194410 - e-mail: office.lefarchitects@gmail.com

J1461/2017, Cl. F. 37473792

CAEN 7111 - Activitati de arhitectura

	tie	Nume	Semnatura	Scara:
		Arh. Lancrajan Fr. Gh.		1:500

Bilant teritorial					
Simbol	Denumirea zonei	Situatia existenta		Propunere	
		mp	%	mp	%
	Suprafata totala	16.179	100	16.179	100
UTR-Cr	Strazi (carosabil+trotuar)	-	-	2.719	16,8
Str.	Drum	-	-	1.426	8,8
Tr.	Trotuar	-	-	699	4,3
P. bic.	Pista de biciclete	-	-	47	1,4
P.	Parcari	-	-	317	1,9
Sv	Spatiu verde	-	-	230	0,8
UTR-LM2.1	Suprafata construabila	16.179	100	13.460	83,2

Lazar Gheorghe, Popa Aurel-Marius, Enus Maria, Hoiesu Maria

Alba Iulia, Strada _____

AVIZEAZĂ,

SECRETAR GENERAL

MARCEL JELER

Proiect nr. _____/2024

Alba-Iulia, Gargavioara, Piv. Iud. Alba