

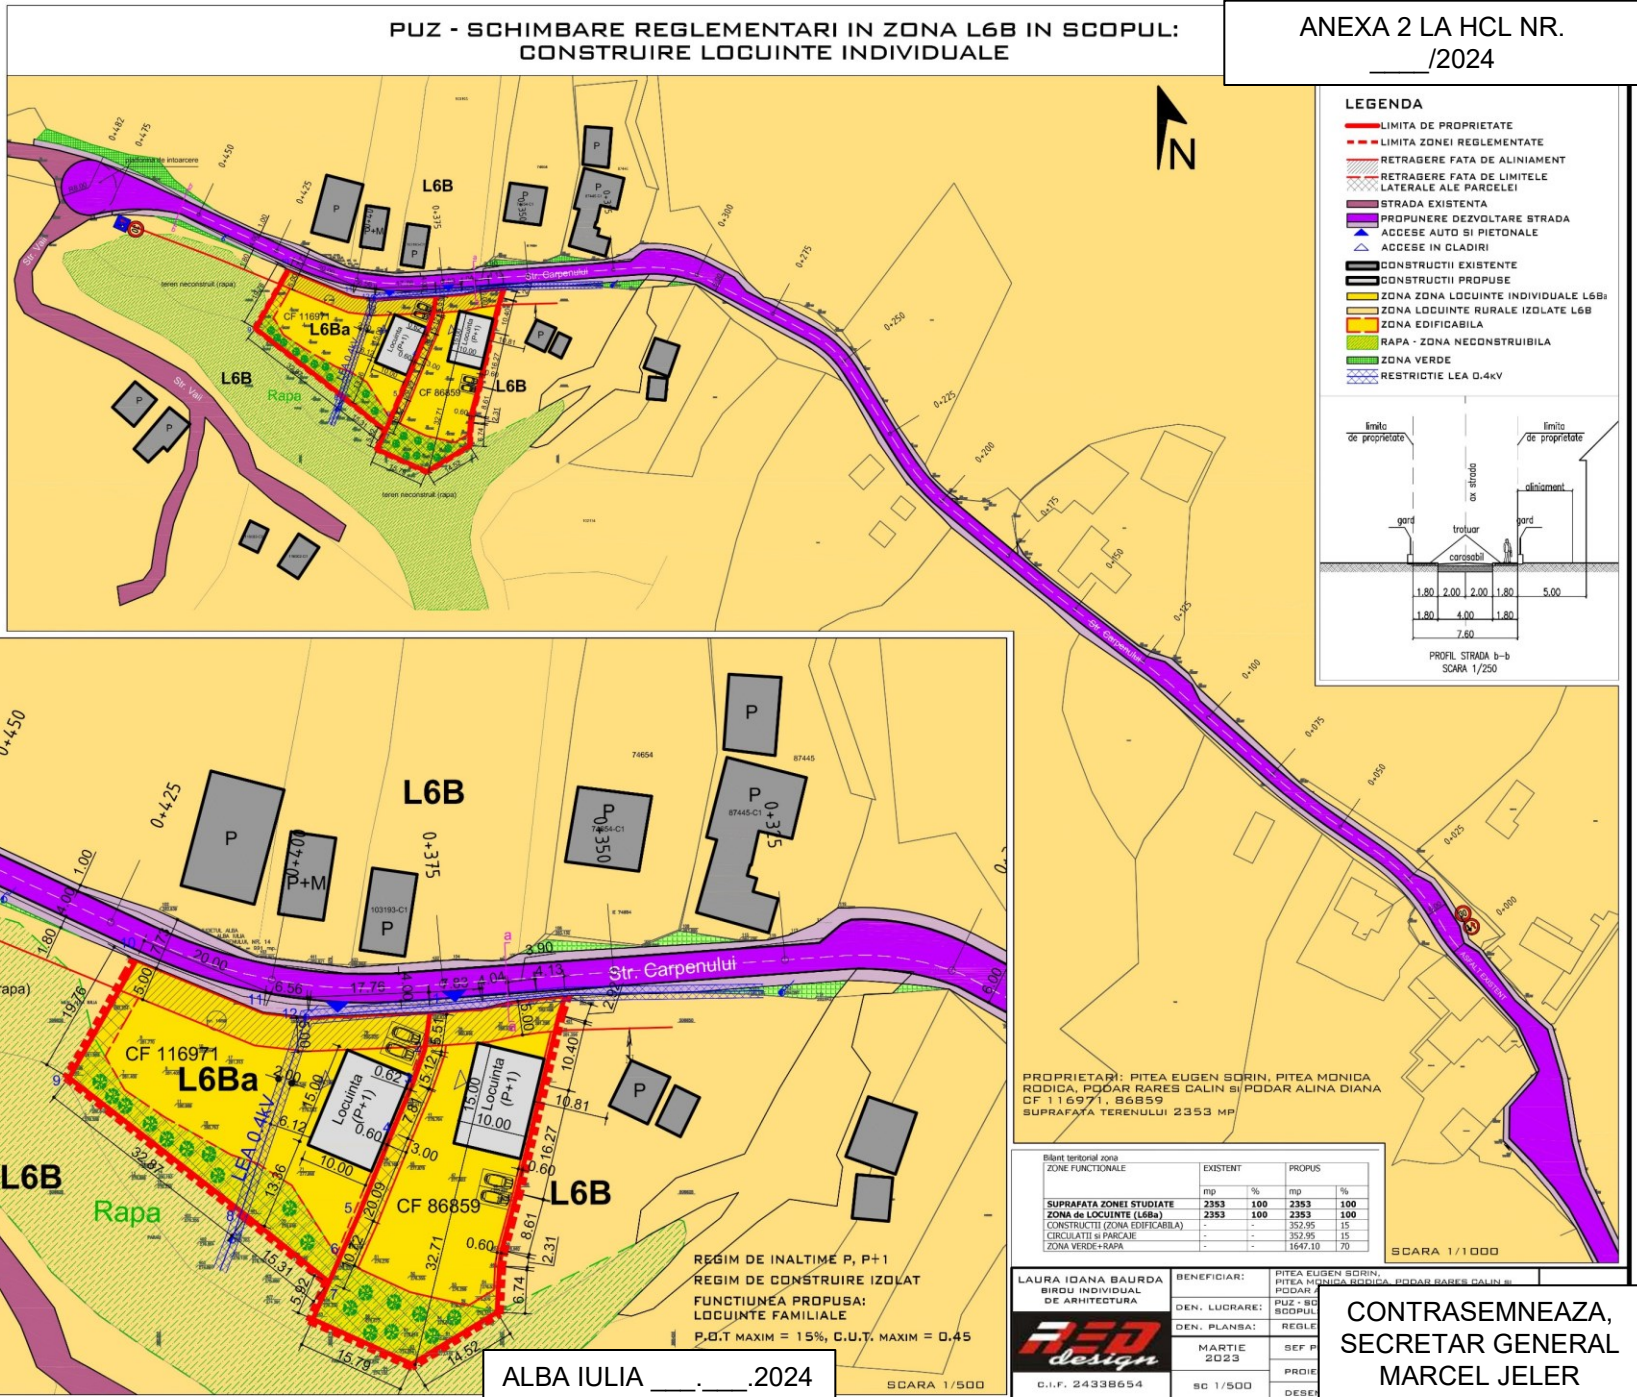


2	506646.072	385388.505	5.124
3	506641.236	385386.810	7.808
4	506634.039	385383.781	12.978
5	506622.016	385378.894	7.212
6	506615.421	385375.975	3.512
7	506612.198	385374.581	15.312
8	506621.792	385362.647	32.866
9	506641.967	385336.702	19.761
10	506659.126	385346.503	20.000
11	506651.539	385365.008	6.562
12	506650.796	385371.528	17.763

S(1)=1294.52mp P=154.405m

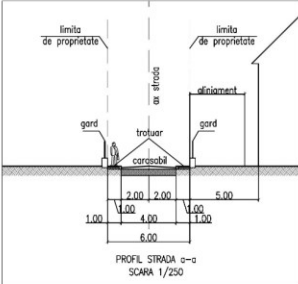

- LEGENDA
- LIMITA DE PROPRIETATE
 - - - LIMITA ZONEI REGLEMENTATE
 - - - RETRAGERE FATA DE ALINIAMENT
 - - - RETRAGERE FATA DE LIMITE LATERALE ALE PARCELI
 - - - STRADA EXISTENTA
 - - - PROPUNERE DEZVOLTARE STRADA
 - ▲ ACCESE AUTO SI PIETONALE
 - ▲ ACCESE IN CLADIRI
 - CONSTRUCTII EXISTENTE
 - CONSTRUCTII PROPUSE
 - ZONA ZONA LOCUINTE INDIVIDUALE L6B
 - ZONA LOCUINTE RURALE IZOLATE L6B
 - ZONA EDIFICABILA
 - RAPA - ZONA NECONSTRUIBILA
 - ZONA VERDE
 - RESTRICTIE LEA 0.4kV

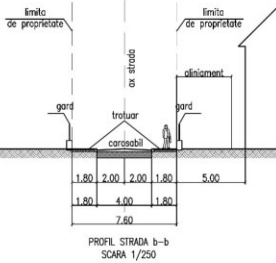

PROPRIETARI: PITEA EUGEN SORIN, PITEA MONICA RODICA, PODAR RARES CALIN SI PODAR ALINA DIANA
CF 116971, 86859
SUPRAFATA TERENULUI 2353 MP

Bilanț teritorial zona ZONE FUNCTIONALE	EXISTENT		PROPUSE	
	mp	%	mp	%
SUPRAFATA ZONEI STUDIATE	2353	100	2353	100
ZONA DE LOCUINTE (L6Ba)	2353	100	2353	100
CONSTRUCTII (ZONA EDIFICABILA)	-	-	352.95	15
CIRCULATI SI PARCAJE	-	-	352.95	15
ZONA VERDE+RAPA	-	-	1647.10	70

LAURA IOANA BAURDA
BIRU INDIVIDUAL
DE ARHITECTURA

2023

24338654

BENEFICIAR:

PITEA EUGEN SORIN,
PITEA MONICA RODICA, PODAR RARES CALIN SI
PODAR ALINA DIANA

PUZ - SC
SCOPUL

DEN. LUCRARE:

DEN. PLANSA:

MARTIE
2023

SEF P

PROIE

DESEI

CONTRASEMNEAZA,
SECRETAR GENERAL
MARCEL JELER

INIȚIATOR,
PRIMAR
PLEȘA GABRIEL CODRU

ALBA IULIA _____.____.2024

REGIM DE INALTIME P, P+1
REGIM DE CONSTRUIRE IZOLAT
FUNCTIUNEA PROPUASA:
LOCUINTE FAMILIALE
P.O.T MAXIM = 15%, C.U.T. MAXIM = 0.45